Revision	Date	Description
A	02/08/18	Dimensions added

Scale 0 0.5 1.0 2.0 3.5 5.0 7.0 9.0

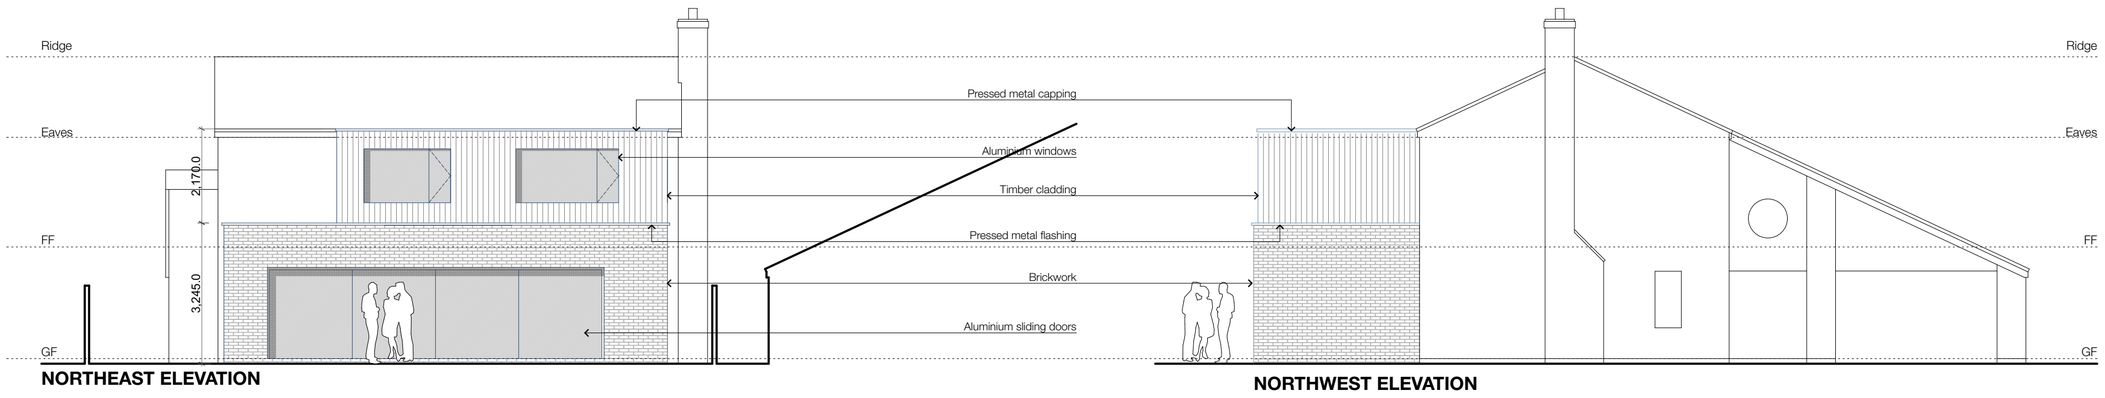

NORTHEAST ELEVATION

NORTHWEST ELEVATION

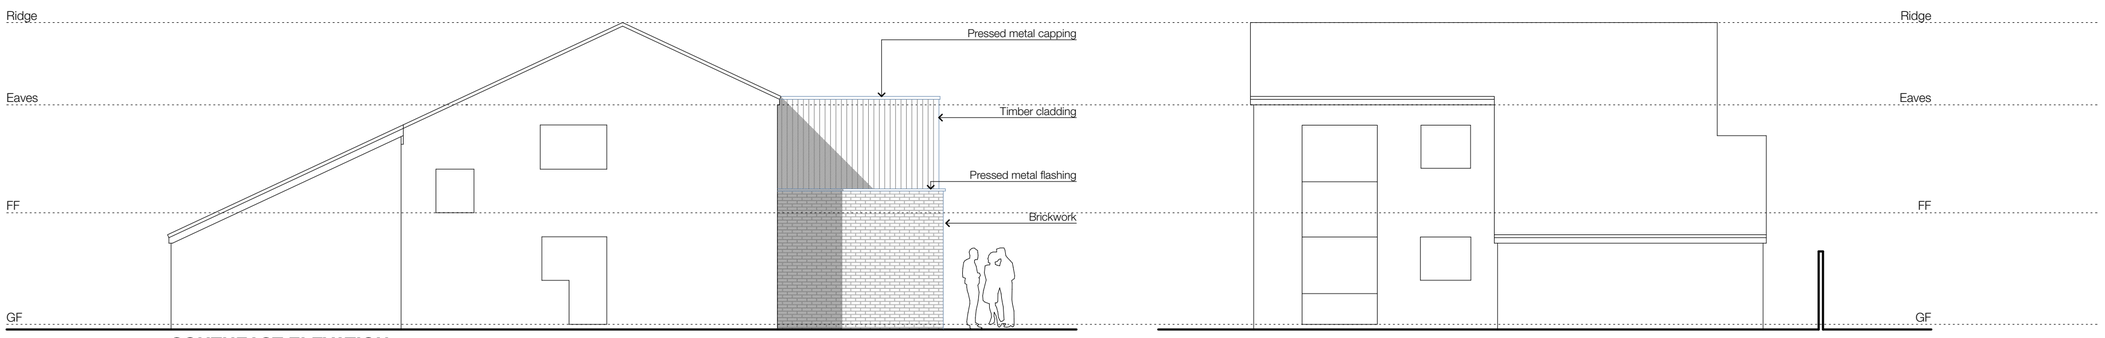

SOUTHEAST ELEVATION

SOUTHWEST ELEVATION

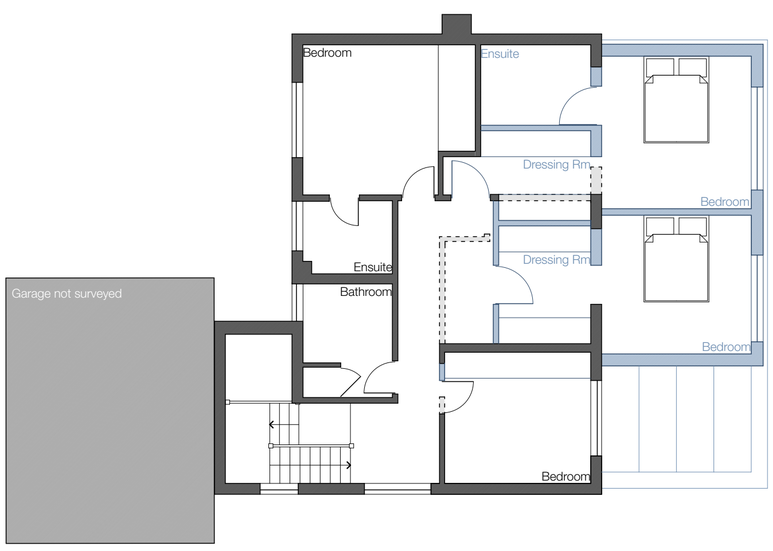

FIRST FLOOR

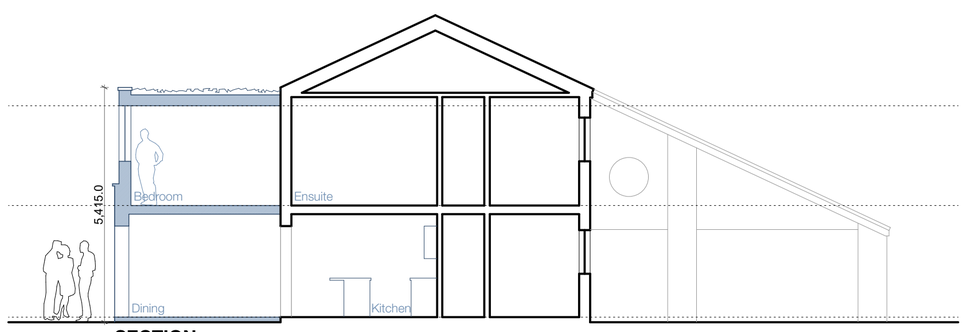

SECTION

GROUND FLOOR AND SITE PLAN

GLAZZARD ARCHITECTS
Graingers Porcelain Works
Unit 9, St. Martin's Quarter
Silver Street, Worcester, WR1 2DA
01905 757511 glazzards.com

CLIENT	C Kalisperas
PROJECT	21 Hayslan Avenue
DRAWING	As Proposed
SCALE	1:100 at A1
DATE	February 2017
FILE	1859 3000.pln
DRAWING NO	1859 3000
REVISION	A

COPYRIGHT OF ARCHITECT
DO NOT SCALE FROM DRAWING