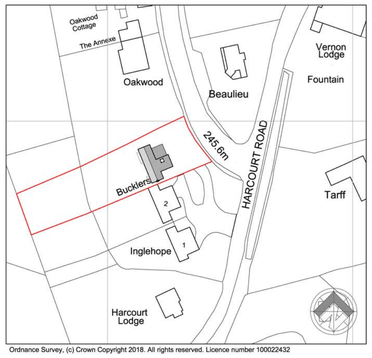

Ordnance Survey, (c) Crown Copyright 2018. All rights reserved. Licence number 100022432

OS Plan
Scale 1:1250

West Facing Elevation
Scale 1:100

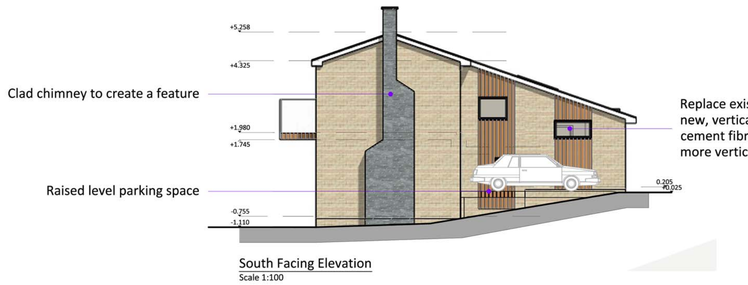

South Facing Elevation
Scale 1:100

East Facing Elevation
Scale 1:100

North Facing Elevation
Scale 1:100

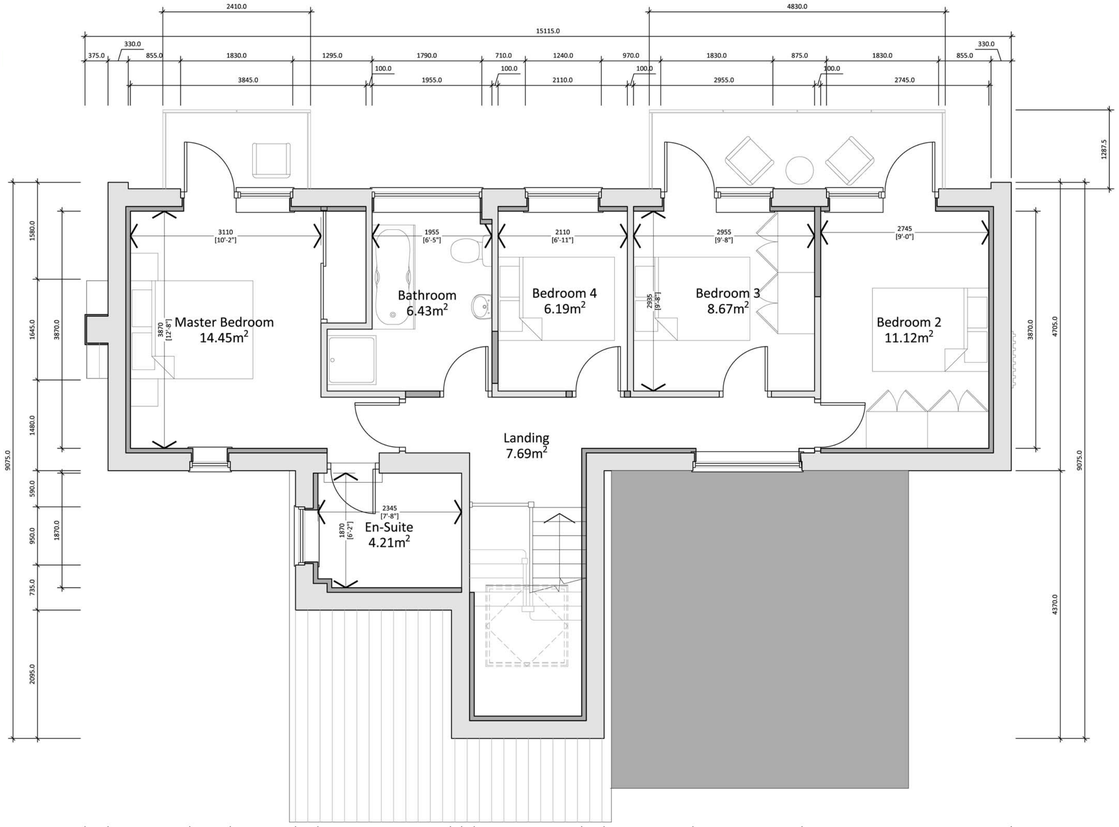

First Floor Plan
Scale 1:50

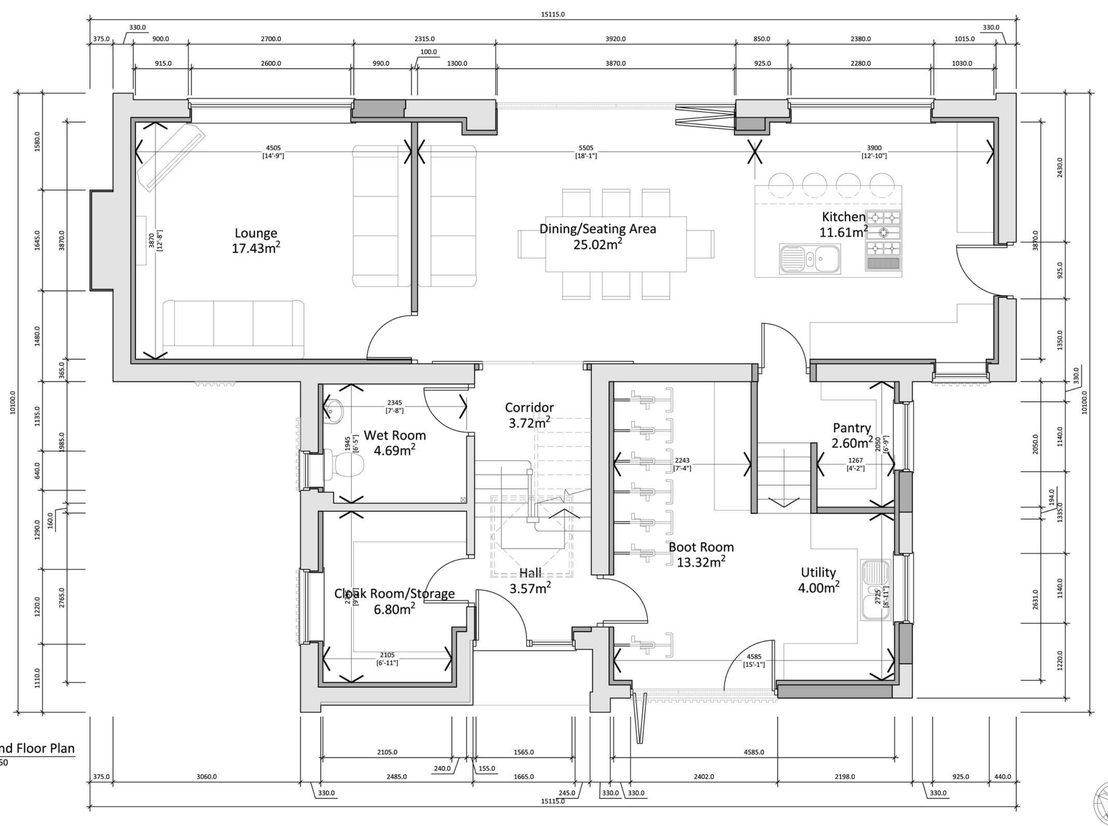

Ground Floor Plan
Scale 1:50

29-11-2018	No extension works	B
08-11-2018	Extension altered	A
date	description/author	rev

project
Bucklers,
Harcourt Road, Malvern,
WR14 4DN

drawing
Proposed
Plans and Elevations

purpose of issue
Pre Planning

drawing no.
18.1851.PL003

rev.
B

drawn
RK

scale
see notes@A1

date
06-07-2018

RK Design
07900551
email: www.rkdesign.co.uk

The contents of this drawing are the property of RK Design and are protected by the Copyright, Designs and Patents Act 1988. Any duplication or unauthorised use without the written consent of RK Design is expressly prohibited. All dimensions are to be checked on site before commencing any work or shop drawings. Figured dimensions are to be taken in preference to scaled dimensions. Any discrepancies are to be reported to RK Design before proceeding with the work.